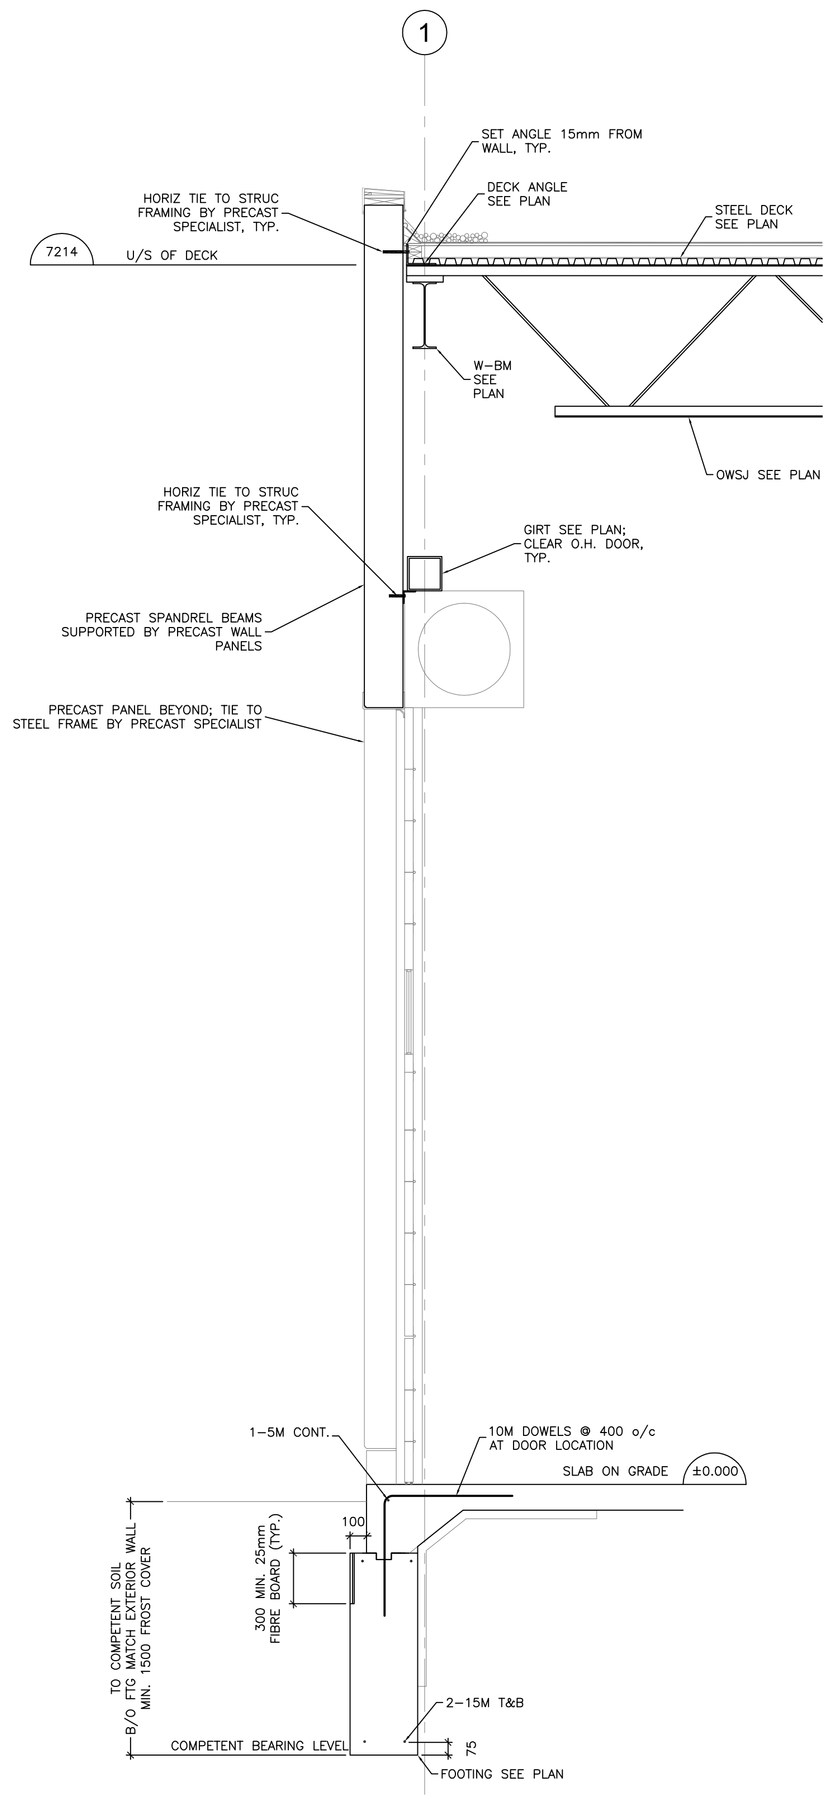

1 SECTION
-

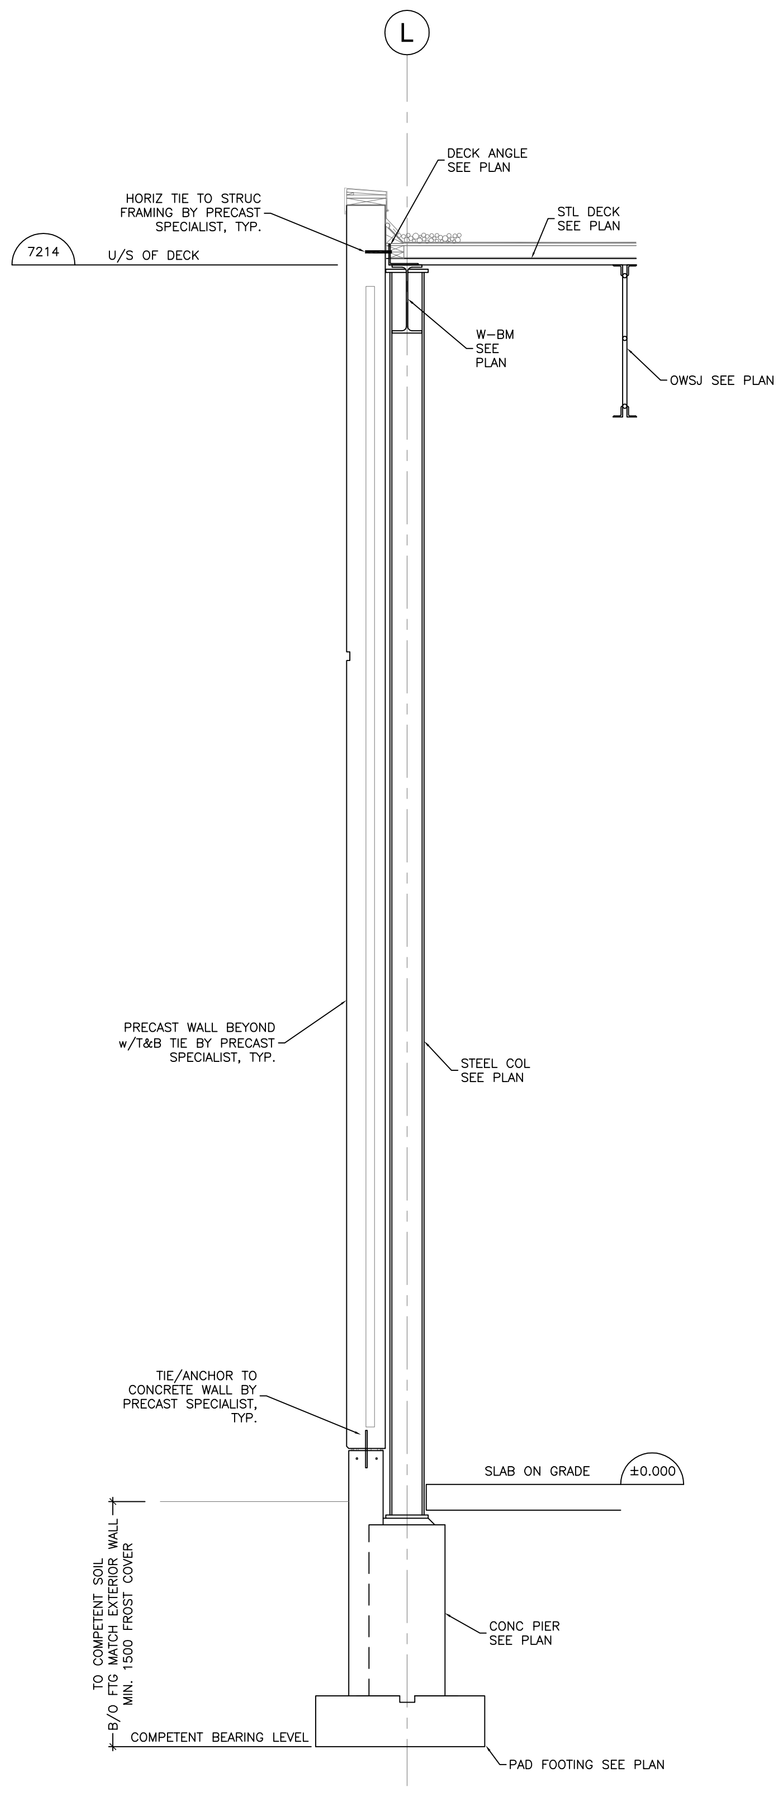

2 SECTION
-

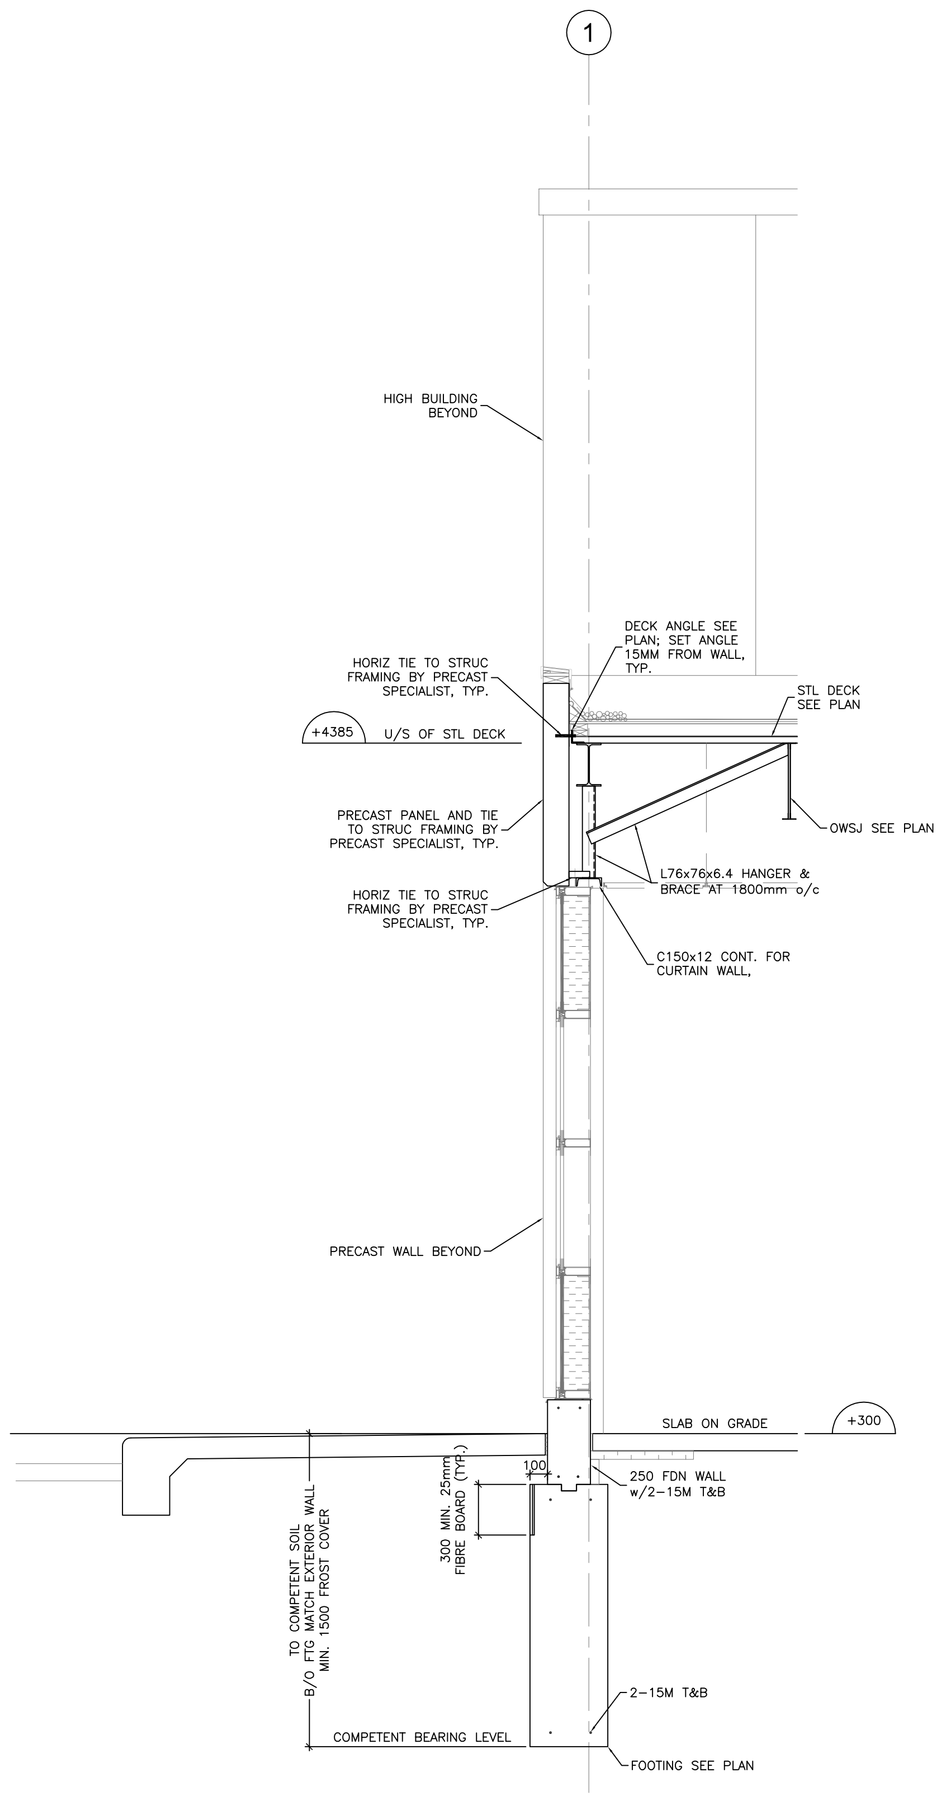

3 SECTION
-

NO.	DATE	PRINTS ISSUED
1	6/1/2010	ISSUE FOR TENDER

NO.	DATE	REVISIONS TO DRAWING
1		

LICENSED PROFESSIONAL ENGINEER
S. WILLIAM WONG
6/1/2010
PROVINCE OF ONTARIO

Do not scale drawings.
The Contractor shall check and verify all dimensions and report all errors and omissions to the Architect before proceeding with the work.

A/B A Detail No. B Sheet No. where detailed.

SWS ENGINEERING INC.
1100 CENTRAL PARKWAY WEST, Unit 15, 2nd FL
MISSISSAUGA, ON L5C 4E5
TEL:(905)272-1938 FAX:(905)272-8254

PROJECT
ATTRIDGE TRANSPORT OFFICE
4-4100 HARVESTER ROAD
BURLINGTON, ONTARIO

CLIENT

DRAWING
SECTIONS

SCALE	DATE
1:25	APRIL 19, 2010
DRAWN BY: LY	DRAWING NO: S3.1
CHECKED BY: SW	
PROJECT NO: 10072	