PLUMBING GENERAL NOTES:

1. FOR CONTINUATION OF SITE SERVICES REFER TO SITE SERVICE DRAWING BY OTHERS. CO-ORDINATE EXACT LOCATION AND INVERTS OF SERVICES.
2. PROVIDE CLEANOUTS AND TRAP PRIMING FOR SANITARY AS REQUIRED BY O.B.C. AND LOCAL AUTHORITIES.
3. PROVIDE CLEANOUTS FOR STORM AS REQUIRED BY O.B.C. AND LOCAL AUTHORITIES.
4. PROVIDE COMPLETE PLUMBING VENT SYSTEM AS REQUIRED BY O.B.C. AND LOCAL AUTHORITIES, INCLUDING MIN. 3"ø VENT AT UPSTREAM END(S) OF SANITARY BUILDING DRAIN.
5. ROOF DRAINS SHALL BE ZURN MODEL Z-105-5 CONTROL FLOW, 1 NOTCH/WEIR.
6. PROVIDE SUFFICIENT SCUPPERS AT PERIMETER OF ROOF. BOTTOM OF SCUPPER SHALL BE 4" ABOVE ROOF DRAIN LEVEL. (BY GENERAL CONTRACTOR)

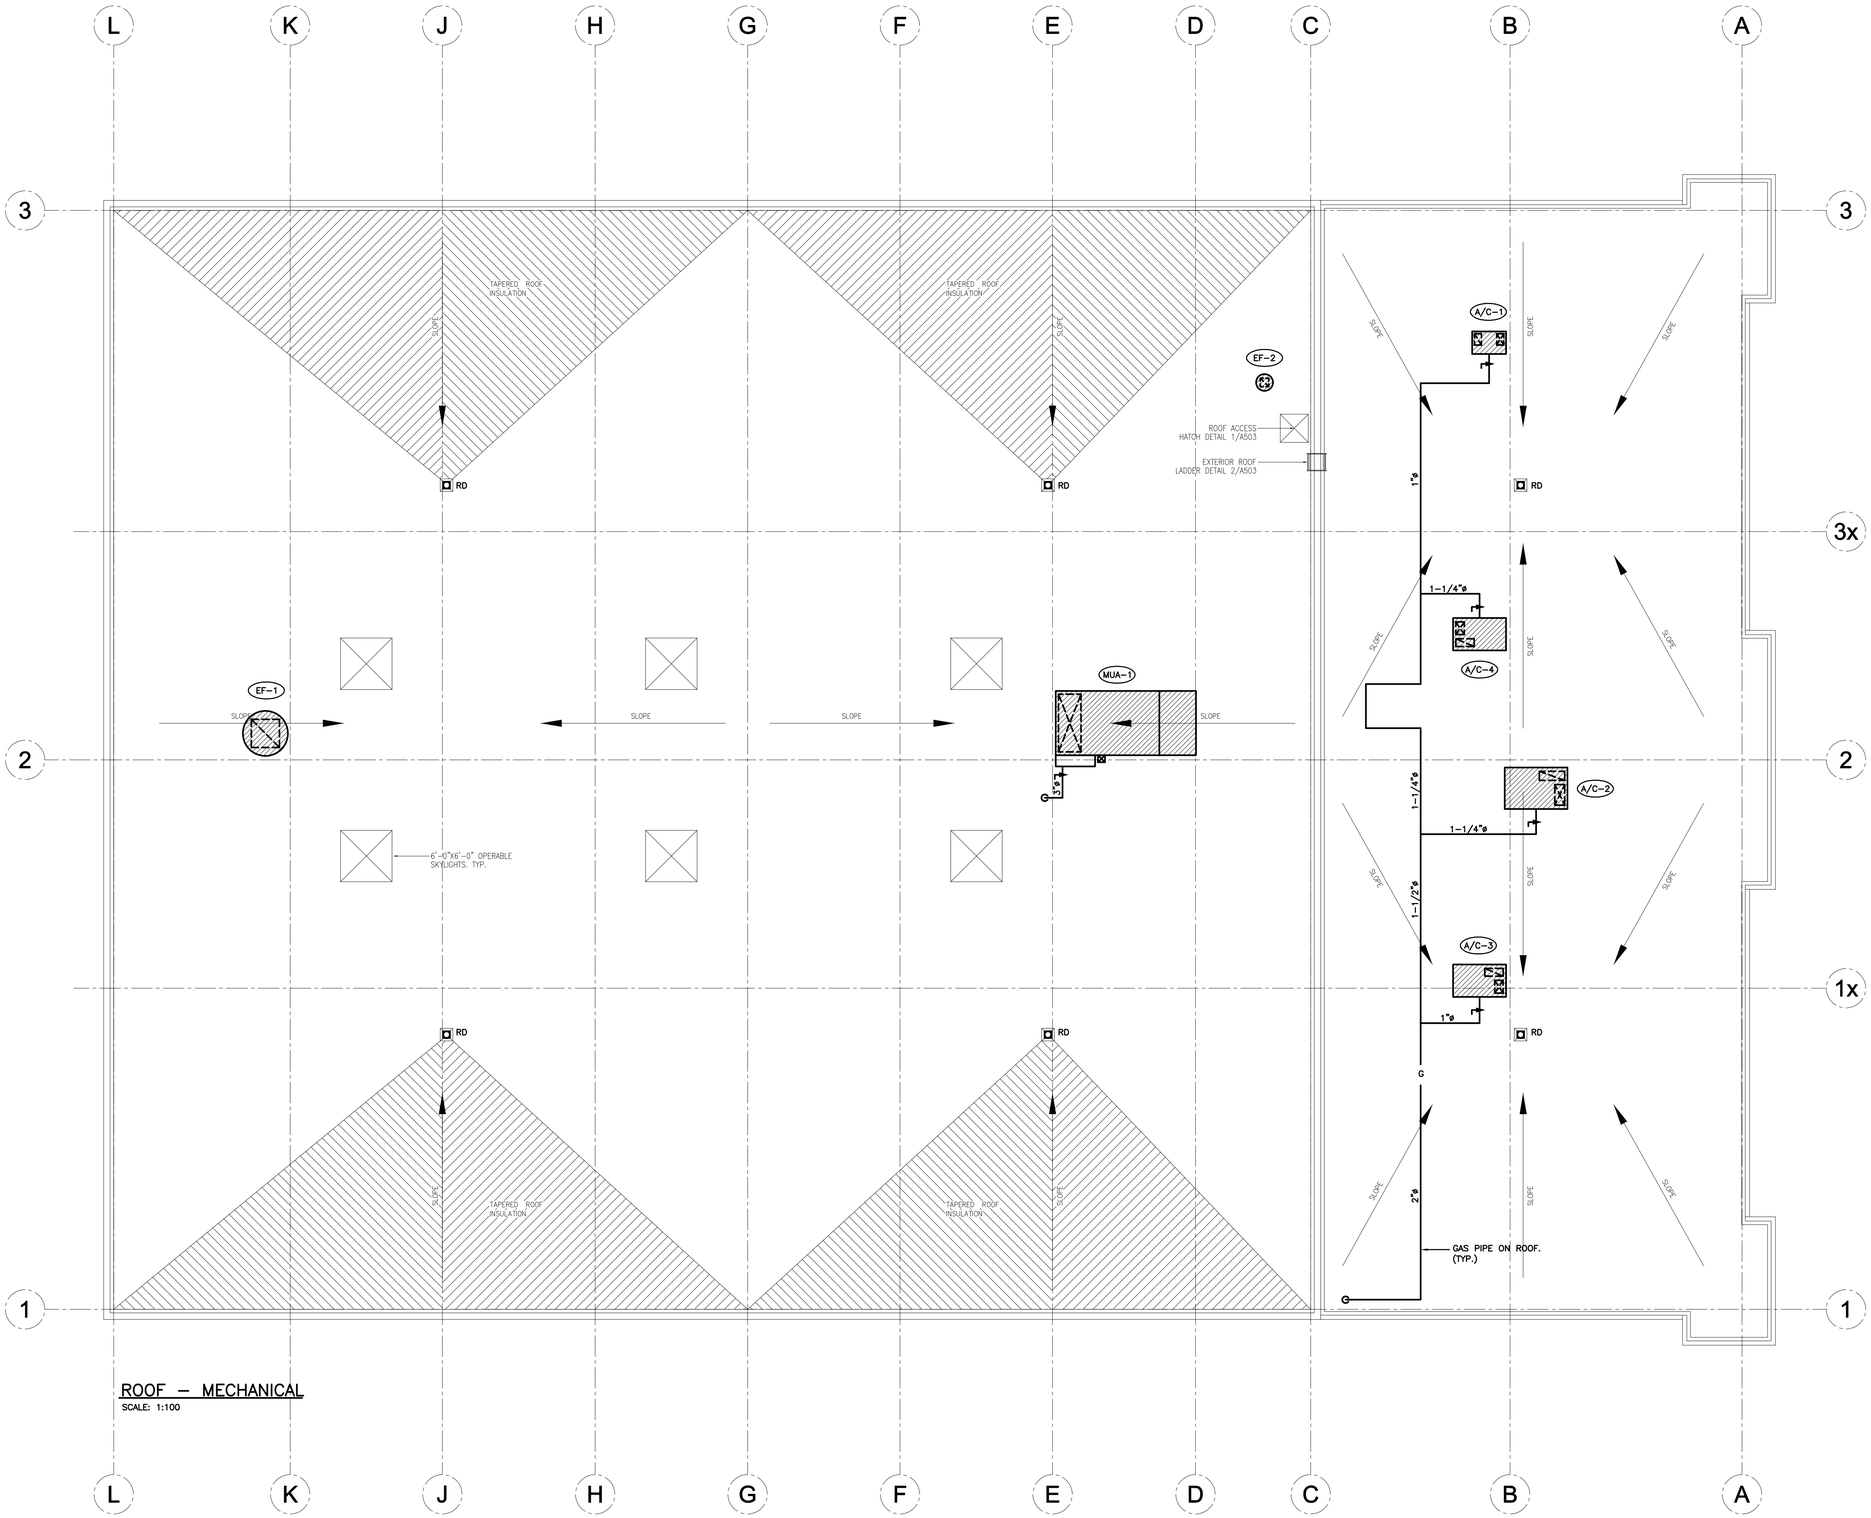


ROOF – MECHANICAL

SCALE: 1:100

GENERAL NOTES:

IT IS THE CONTRACTOR'S RESPONSIBILITY TO:

1. USE FIGURED DIMENSIONS IN PREFERENCE TO SCALING.
2. VERIFY AND CHECK ALL DIMENSIONS PRIOR TO AND DURING CONSTRUCTION.
3. DETERMINE LOCATIONS OF ALL EXISTING SERVICES.
4. PLANS ARE IN CONFORMANCE WITH THE ONTARIO BUILDING CODE.

ANY CHANGES, DISCREPANCIES, OR SUBSTITUTIONS SHALL BE REPORTED TO AND REVIEWED BY THE ENGINEER BEFORE PROCEEDING.


TRISTAR ENGINEERING
Division of 1041549 Ontario Limited
30 West Beaver Creek Road, Unit #118
Richmond Hill, Ontario
Canada, L4B-3K1
(905) 882-1332
Fax (905) 882-0735


| REVISIONS: | | DATE | BY |
|---|---|---|---|
| No. | DESCRIPTION | | |
| 1 | ISSUED FOR REVIEW | 04 MAY 10 | WL |
| 2 | ISSUED FOR PERMIT & TENDER | 01 JUN 10 | WL |
| 3 | | | |
| 4 | | | |
| 5 | | | |
| 6 | | | |
| 7 | | | |
| 8 | | | |
| 9 | | | |
| 10 | | | |

STATUS:
PROPOSAL: ☒
REVIEW: ☐
SITE PLAN: ☒
TENDER: ☒
PERMIT: ☒
CONSTRUCTION: ☐
AS BUILT: ☐
OTHER: ☐

LICENSED PROFESSIONAL ENGINEER
W.L. LO
JUN/10
PROVINCE OF ONTARIO

PROJECT OWNER:

PROJECT NAME: ATTRIDGE TRANSPORTATION
4130 HARVESTER ROAD

DRAWING NAME: ROOF MECHANICAL PLAN

| DRAWN BY: W.L. | CHECKED BY: W.L. |
|---|---|
| DATE: APRIL 2010 | SCALE: 1:100 |
| PROJECT No.: 210-073 | SET No.: |

DRAWING No.: M3