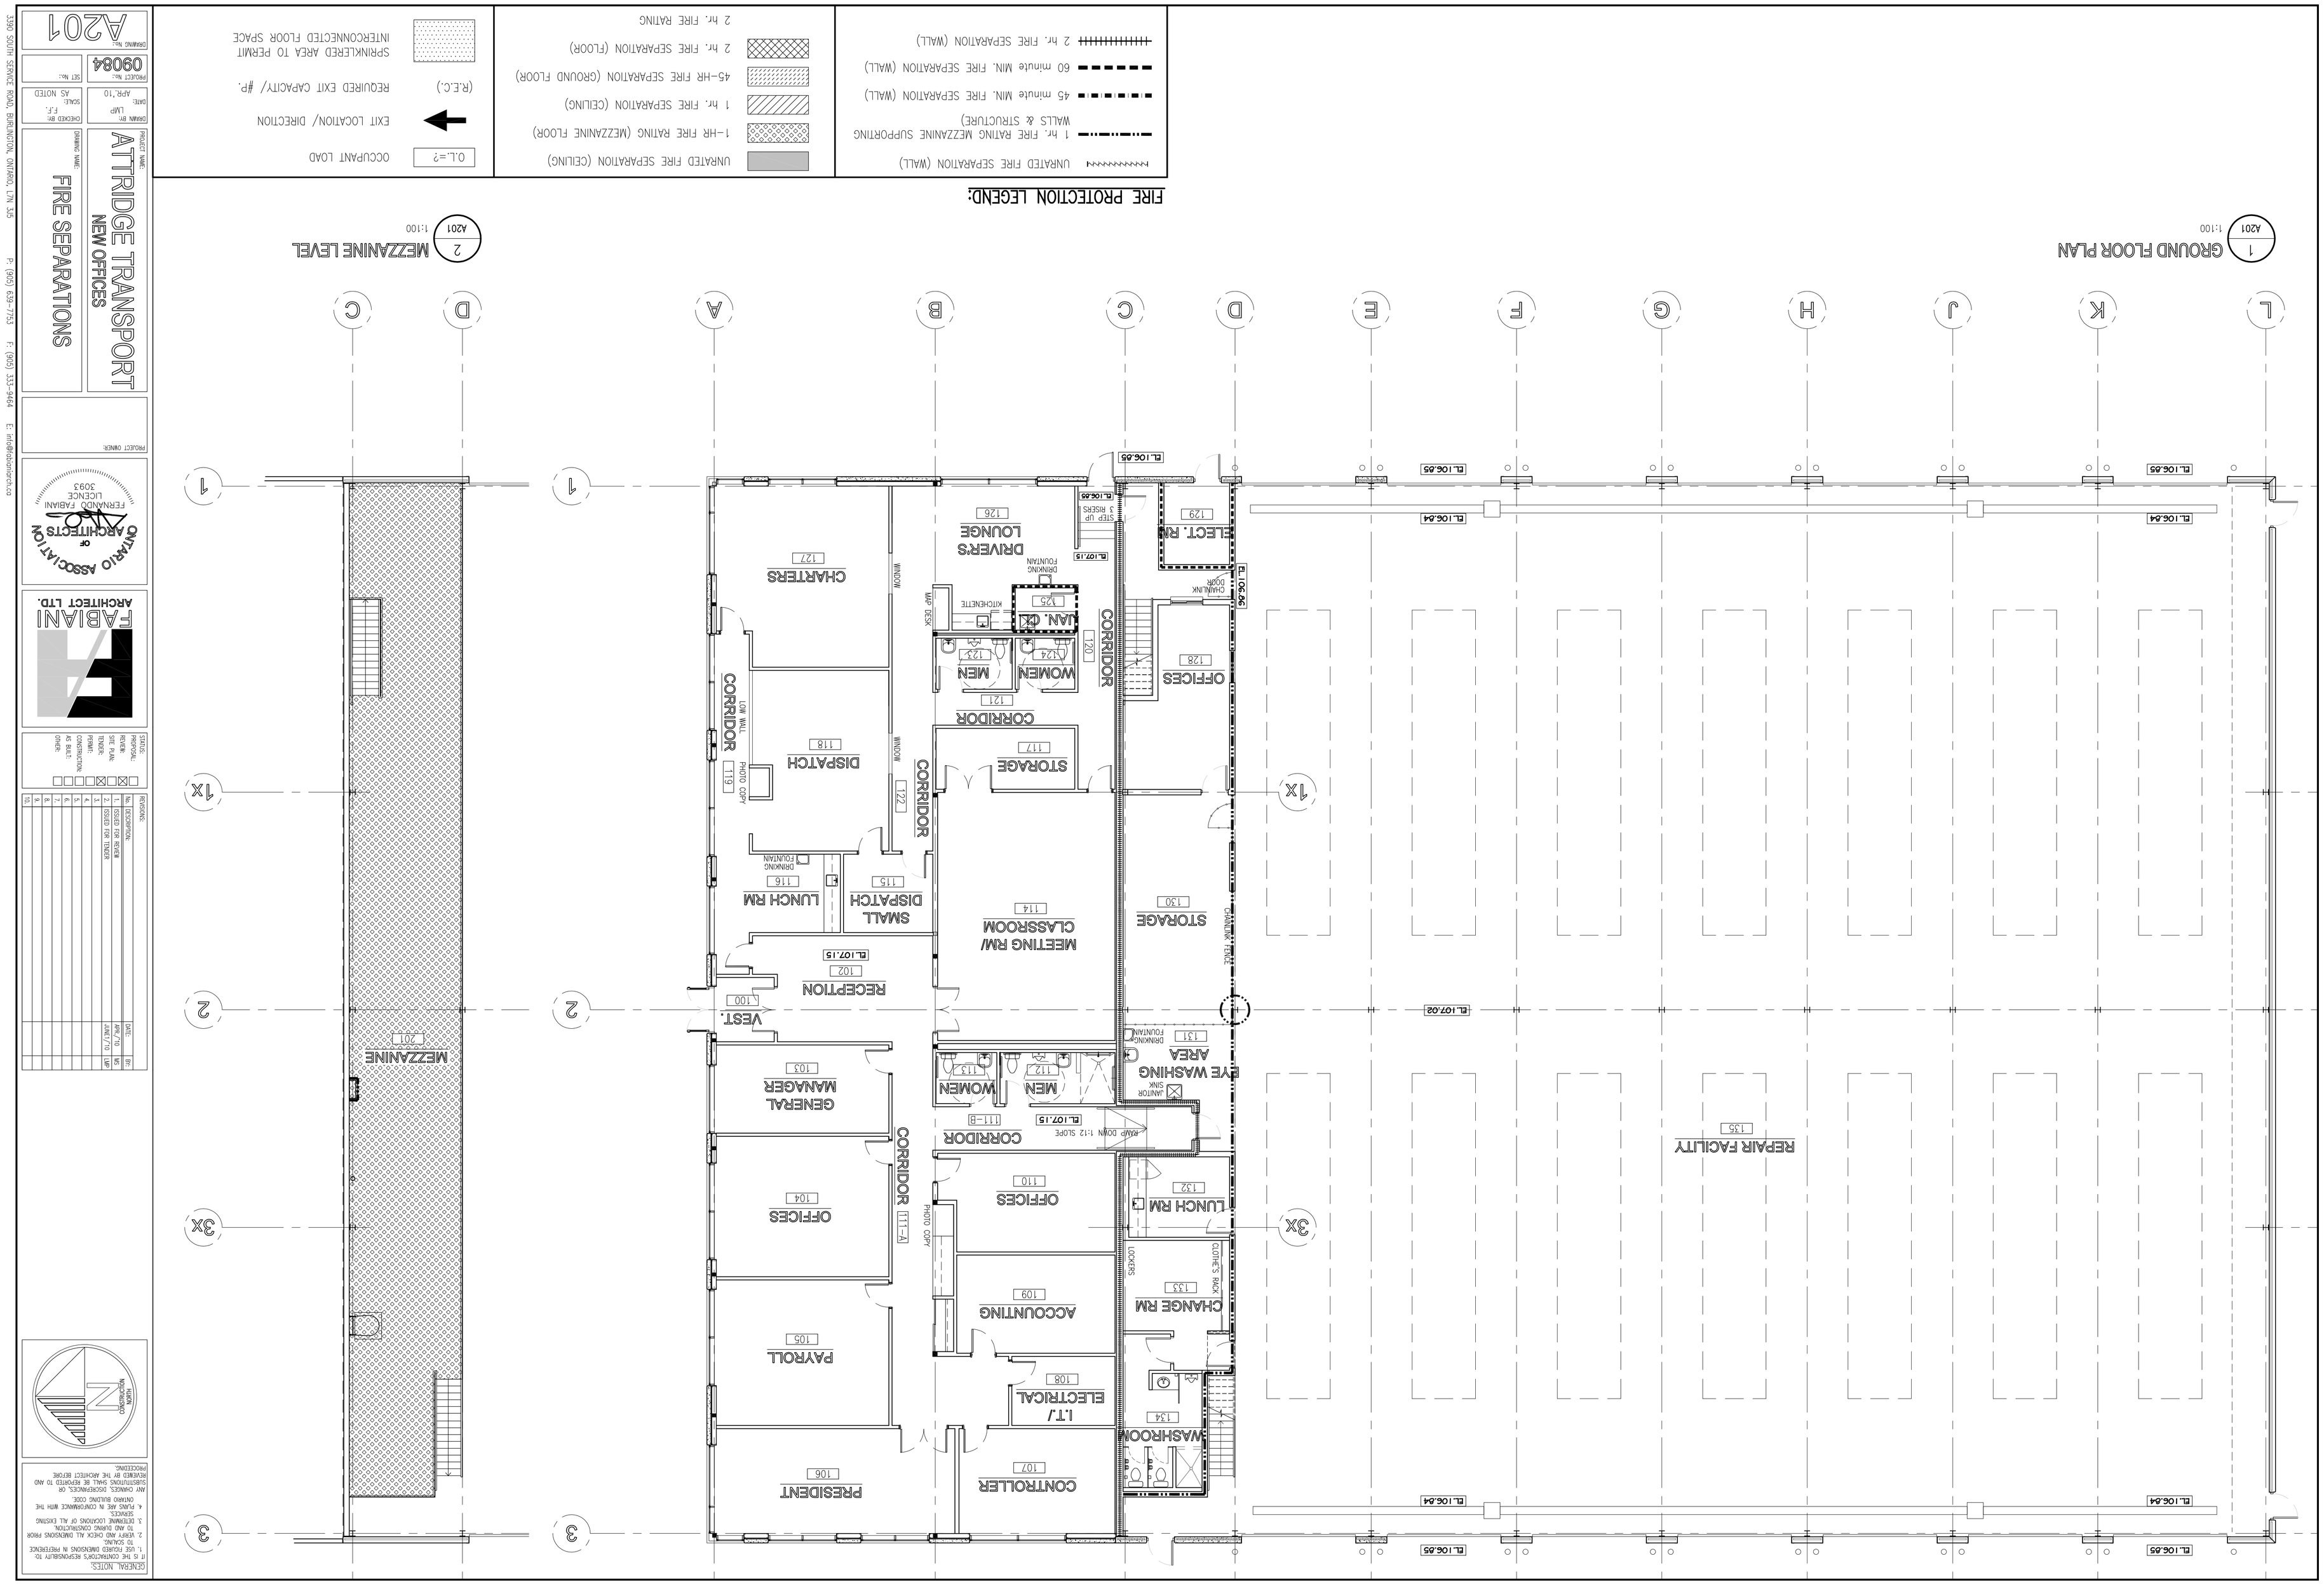

GENERAL NOTES:
1. IT IS THE CONTRACTOR'S RESPONSIBILITY TO:
1. USE FIGURED DIMENSIONS IN PREFERENCE TO SCALING.
2. VERIFY AND CHECK ALL DIMENSIONS PRIOR TO AND DURING CONSTRUCTION.
3. DETERMINE LOCATIONS OF ALL EXISTING SERVICES.
4. PLANS ARE IN CONFORMANCE WITH THE ONTARIO BUILDING CODE.
ANY CHANGES, DISCREPANCIES, OR SUBSTITUTIONS SHALL BE REPORTED TO AND REVIEWED BY THE ARCHITECT BEFORE PROCEEDING.

NORTH
NORTH
CONSTRUCTION

REVISIONS:

No.	DESCRIPTION:	DATE:	BY:
1.	ISSUED FOR REVIEW	APR./10	MS
2.	ISSUED FOR TENDER	JUNE/10	LMP
3.			
4.			
5.			
6.			
7.			
8.			
9.			
10.			

STATUS:
PROPOSAL:
REVIEW:
SITE PLAN:
TENDER:
PERMIT:
CONSTRUCTION:
AS BUILT:
OWNER:

FABIANI ARCHITECT LTD.

ONTARIO ASSOCIATION OF ARCHITECTS
FERNANDO FABIANI
LICENCE
3093

PROJECT OWNER:

PROJECT NAME:
ATTRIDGE TRANSPORT
NEW OFFICES

DRAWING NAME:
FIRE SEPARATIONS

DRAWN BY: LMP
DATE: APR.'10
CHECKED BY: F.F.
SCALE: AS NOTED
PROJECT No.: 09084
SET No.:
DRAWING No.: A201

3390 SOUTH SERVICE ROAD, BURLINGTON, ONTARIO, L7N 3J5
P: (905) 639-7753 F: (905) 333-9464 E: info@fabianiarch.ca