GROUND FLOOR PLAN @ WINDOW LEVEL

1 / A301 — 1:100

GROUND FLOOR PLAN

2 / A301 — 1:100

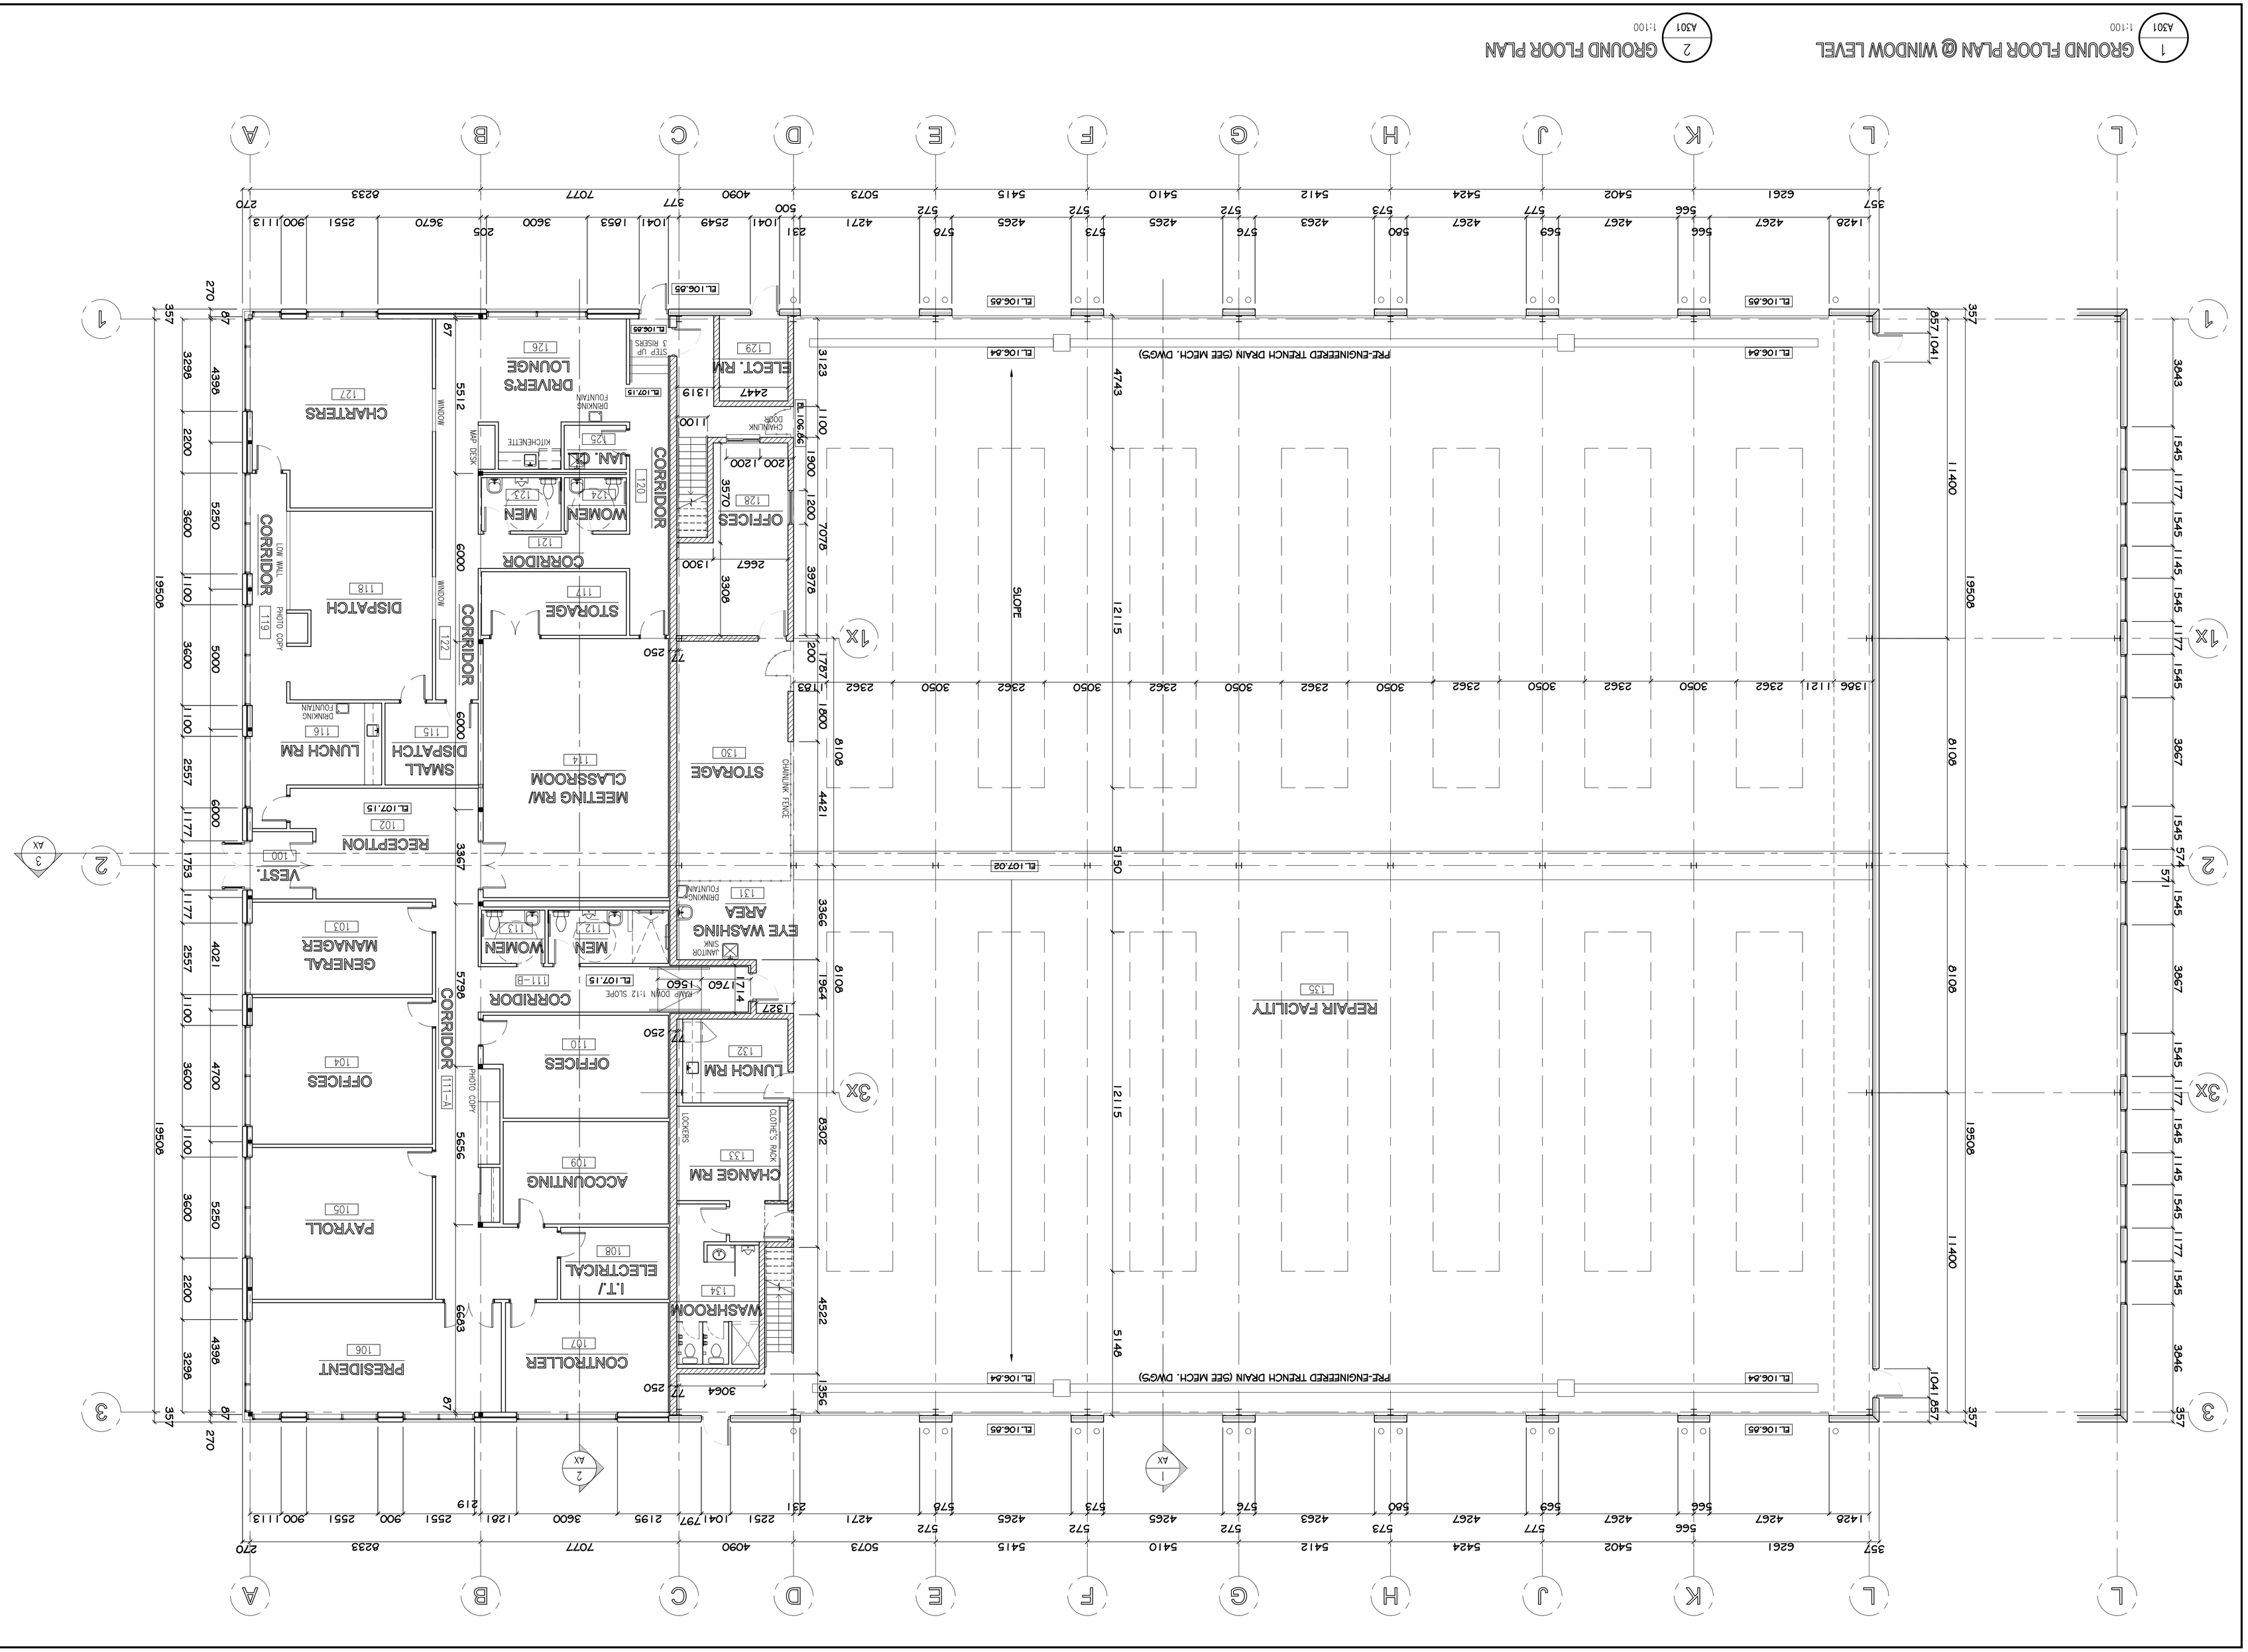
DRIVER'S LOUNGE
126
CHARTERS
127
CORRIDOR
120
ELECT. RM
129
MEN
124
WOMEN
125
JAN. CL.
OFFICES
128
CORRIDOR
121
STORAGE
117
DISPATCH
118
LOW WALL
PHOTO COPY
119
WINDOW
CORRIDOR
122
LUNCH RM
116
DRINKING FOUNTAIN
SMALL DISPATCH
115
MEETING RM/ CLASSROOM
114
STORAGE
130
RECEPTION
102
VEST.
100
EYE WASHING AREA
131
MEN
112
WOMEN
113
CORRIDOR
111-B
GENERAL MANAGER
103
OFFICES
104
CORRIDOR
111-A
OFFICES
110
LUNCH RM
132
ACCOUNTING
109
CHANGE RM
133
PAYROLL
105
I.T./ ELECTRICAL
108
WASHROOM
134
PRESIDENT
106
CONTROLLER
107
REPAIR FACILITY
135
SLOPE
PRE-ENGINEERED TRENCH DRAIN (SEE MECH. DWG'S)
CHAINLINK FENCE
CHAINLINK DOOR
CLOTHES RACK
LOCKERS
JANITOR SINK
RAMP DOWN 1:12 SLOPE
STEP UP 3 RISERS
FL.106.85
FL.106.84
FL.107.15
FL.107.02
FL.106.86
19508
11400
8109
5150
5148
12115
4743
3123
2447
1319
1100
1200
3570
7078
3978
2667
1300
3308
1787
1800
4421
1964
1760
1714
1327
8302
4522
3064
1356
1041
857
357
270
87
77
250
3043
1545
1177
3067
3046
574
571
3366
5798
5656
6603
3298
4398
4700
4021
5250
5000
2557
753
6000
3670
3600
2551
900
1113
6233
7077
4090
5073
5415
5410
5412
5424
5402
6261
1428
566
569
577
573
580
572
576
265
263
267
205
231
500
377
219
1261
2195
1041
797
1041
2549
1853
1041
2551
900
1261
3600
2195
1041
797
2251
231
4271
572
576
265
572
573
572
576
572
573
580
573
577
569
566
267
402
524
541
541
410
507
415
407